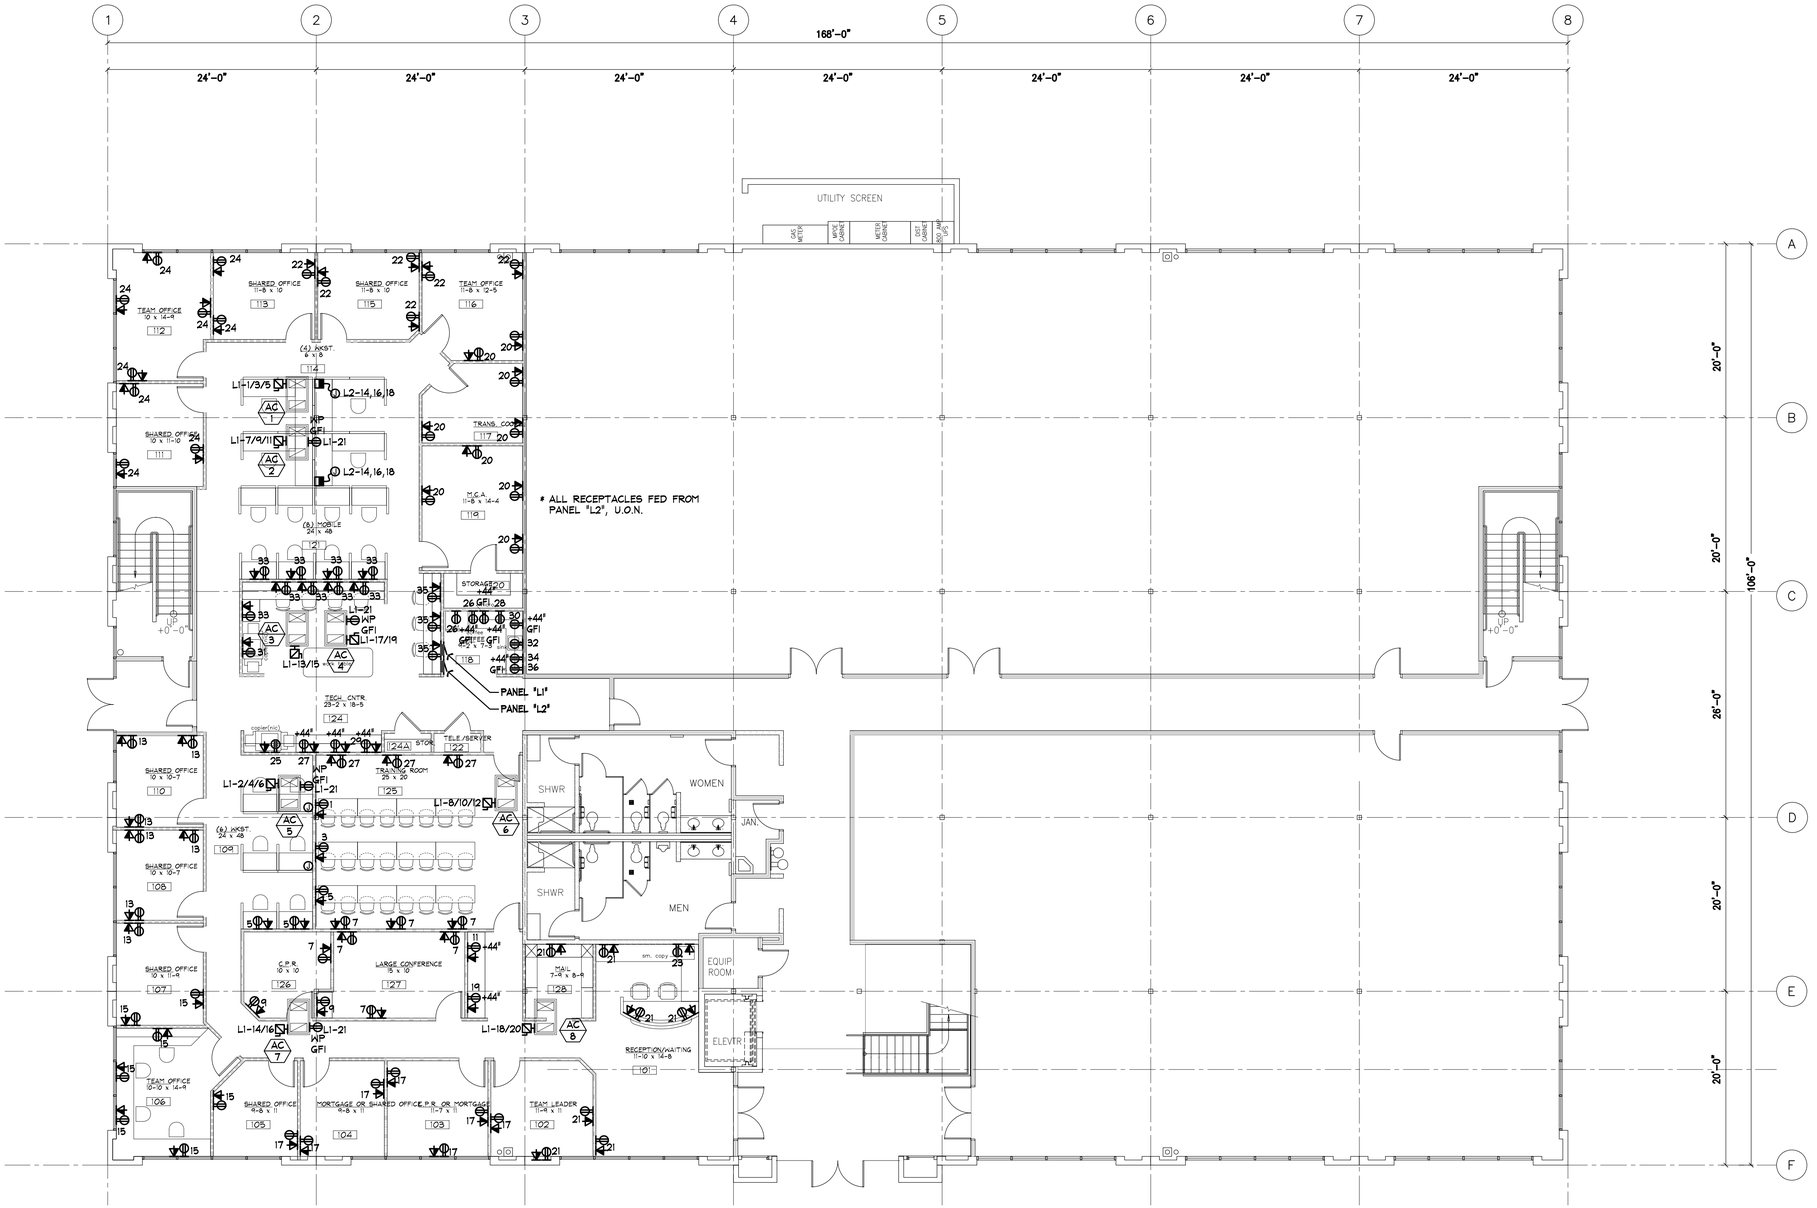

1 1ST FLOOR PLAN (BLDG-2)
1/8"=1'-0"

1 - **POWER PLAN**
1/8"=1'-0"

SAND CREEK BUSINESS CENTER PHASE III

Keller-Williams
191 SANDCREEK RD
BRENTWOOD,
CA. 94513

EEI Elson Electric, Inc.
Office: (925) 240-7913
Fax: (925) 634-2073
288 Wilberry Lane
Brentwood, Ca. 94513
C10-783119

REV.	BY	DESCRIPTION	DATE
-	EEI	ISSUED FOR PERMIT	04.19.06

THE WITHIN DESIGN IS THE SOLE AND EXCLUSIVE PROPERTY OF ELSON ELECTRIC, INC. AND IS NOT TO BE USED, COPIED, OR REPRODUCED, IN WHOLE OR IN PART BY ANY OTHER PERSON. EXHIBITION HEREOF IS SOLELY FOR THE PURPOSE OF EFFECTING A SALE OF THE DELINEATED ELECTRICAL DESIGN OR INSTALLATION TO CUSTOMERS OR PROSPECTIVE CUSTOMERS OF ELSON ELECTRIC, INC.

LICENSED ELECTRICAL CONTRACTOR ELSON ELECTRIC, INC. LICENSE NO. C10-783119 STATE OF CALIFORNIA

SHEET TITLE:
POWER PLAN

DRAWN:	BCE
CHECKED:	EEI
DATE:	04.19.06
SCALE:	1/8" = 1'-0"
JOB NO:	06.063

E-2.1

G:\2006\EEI\KELLER\06-063\DWGS\