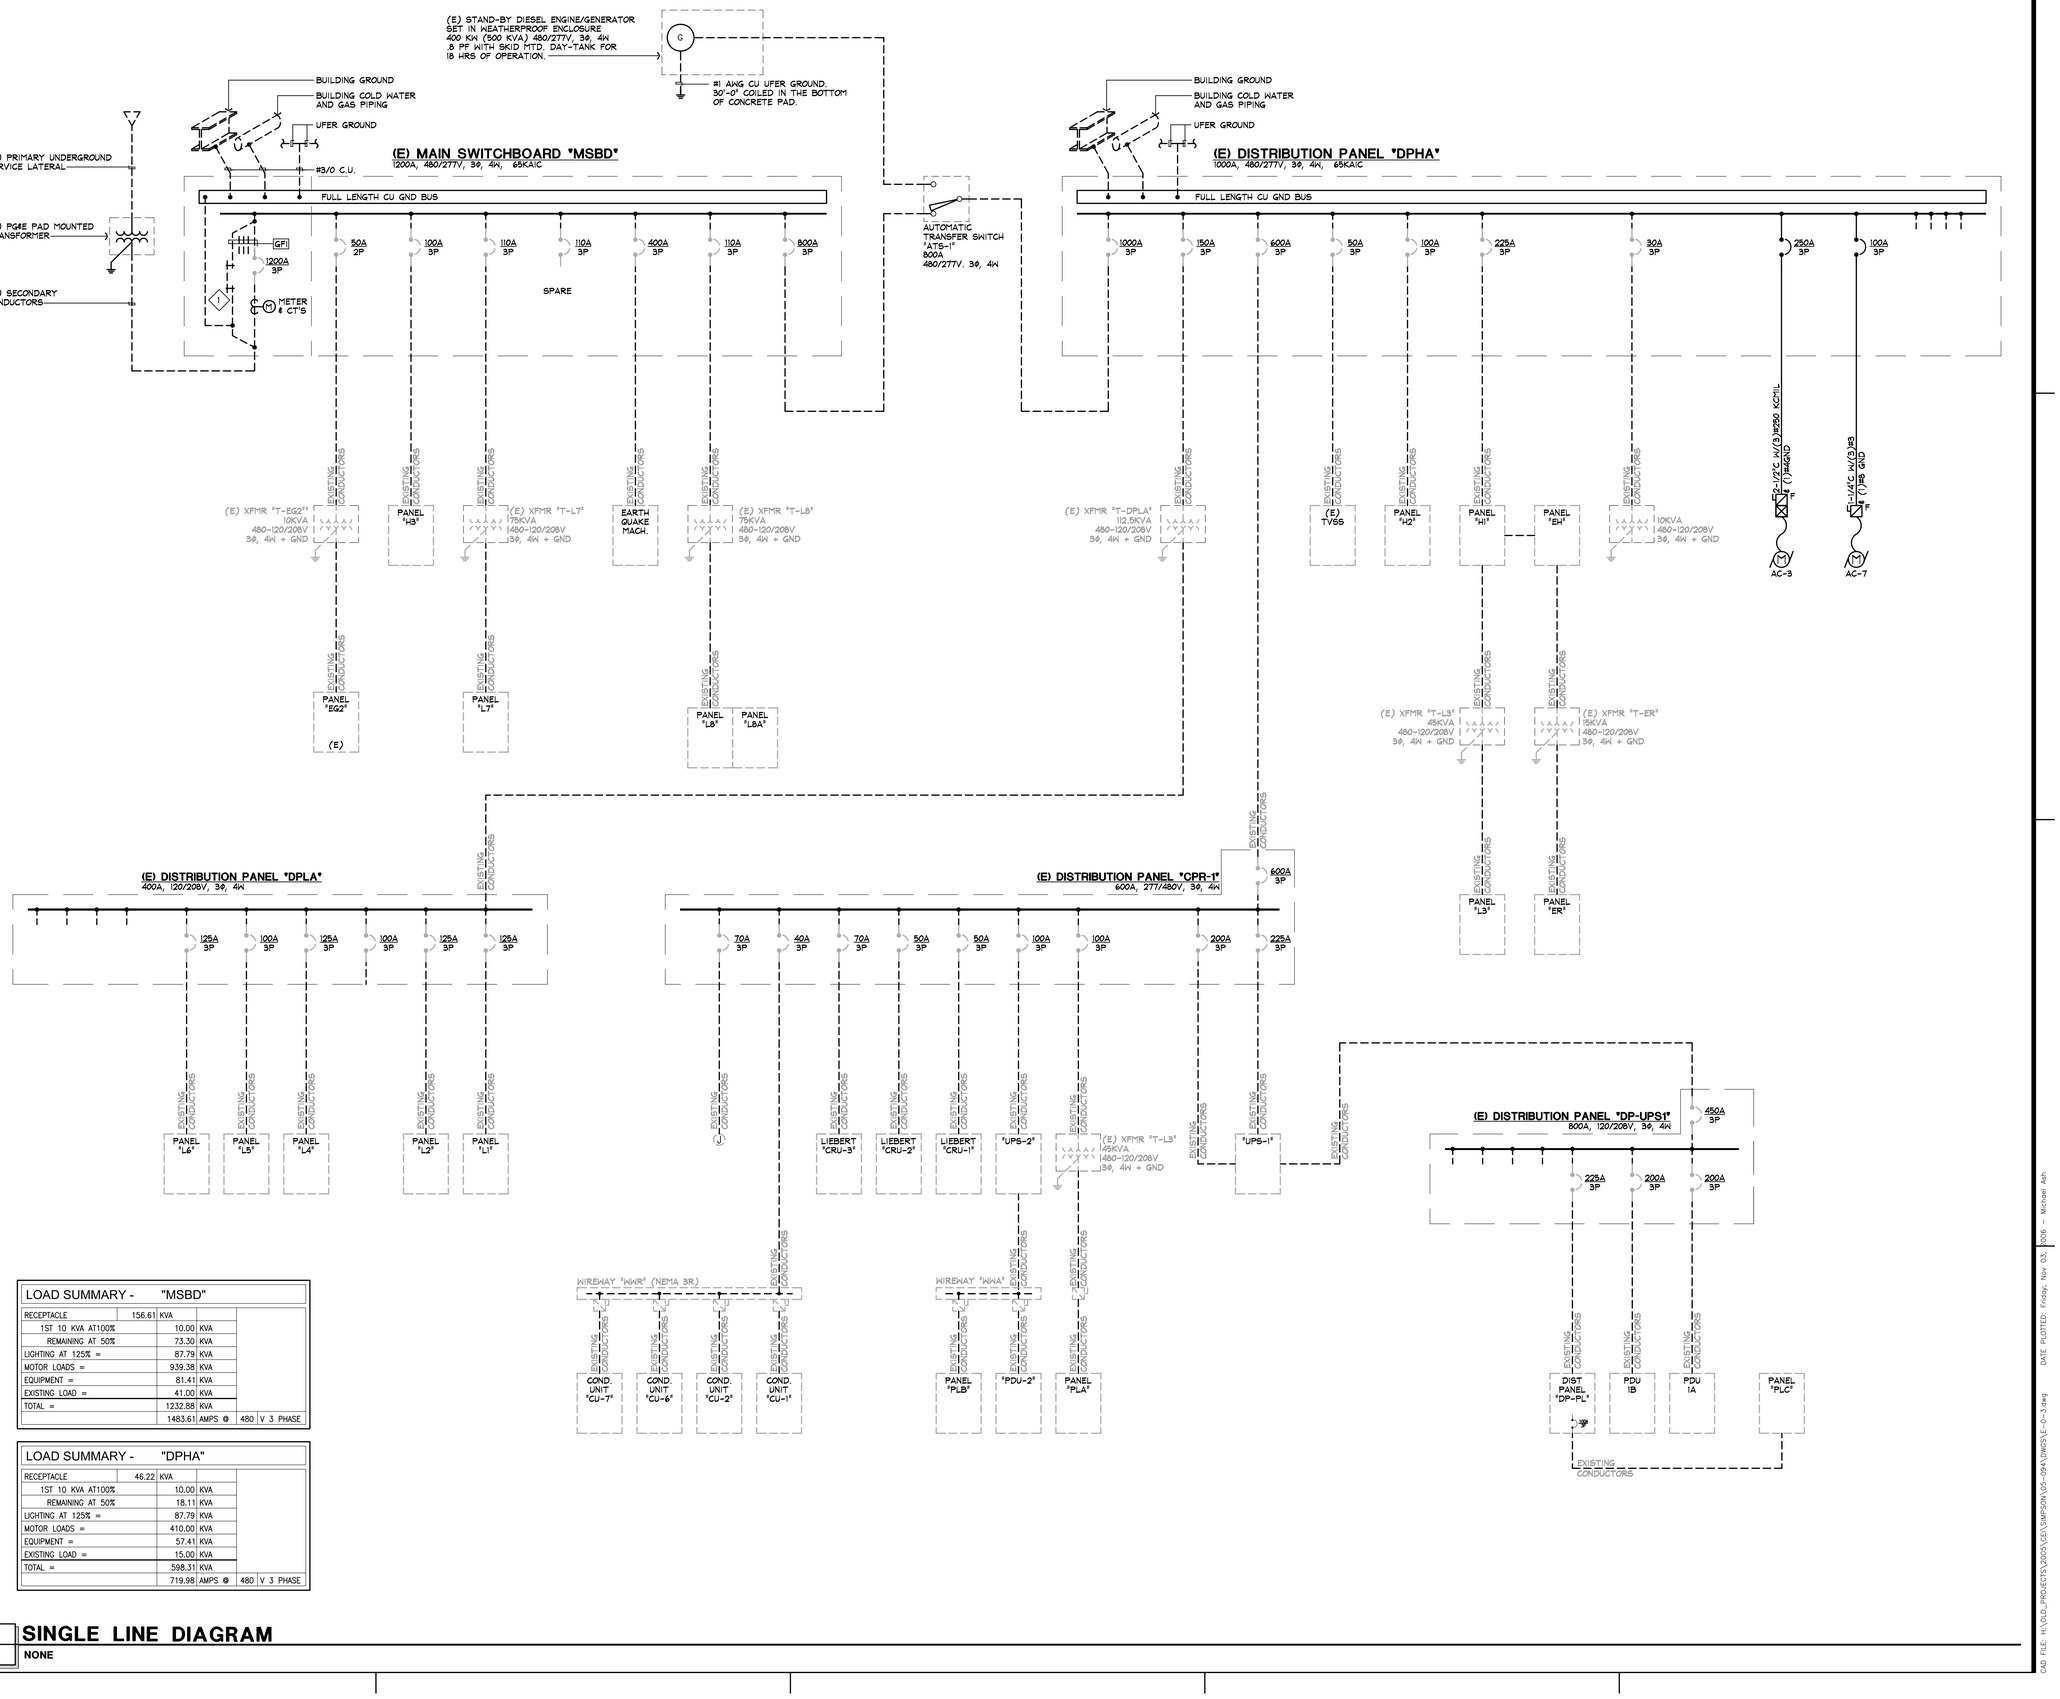

LOAD SUMMARY - "MSBD"				
RECEPTACLE	156.61	KVA		
1ST 10 KVA AT100%		10.00	KVA	
REMAINING AT 50%		73.30	KVA	
LIGHTING AT 125% =		87.79	KVA	
MOTOR LOADS =		939.38	KVA	
EQUIPMENT =		81.41	KVA	
EXISTING LOAD =		41.00	KVA	
TOTAL =		1232.88	KVA	
		1483.61	AMPS @	480 | V 3 PHASE

LOAD SUMMARY - "DPHA"				
RECEPTACLE	46.22	KVA		
1ST 10 KVA AT100%		10.00	KVA	
REMAINING AT 50%		18.11	KVA	
LIGHTING AT 125% =		87.79	KVA	
MOTOR LOADS =		410.00	KVA	
EQUIPMENT =		57.41	KVA	
EXISTING LOAD =		15.00	KVA	
TOTAL =		598.31	KVA	
		719.98	AMPS @	480 | V 3 PHASE

1 - **SINGLE LINE DIAGRAM**

NONE

SIMPSON STRONG TIE (PHASE ONE)

5956 & 5964 W. LAS POSITAS BLVD
PLEASANTON, CA.

ID/Architecture
7020 Koll Center Parkway, Suite 105
Pleasanton, California 94566
Tel. 925.484.5245
Fax 925.484.5206

CANSINO ELECTRIC INC. DESIGN / BUILD
1063-B SERPENTINE LN.
PLEASANTON, CA 94566
(925) 485-5959 Fax (925) 485-5955
Lic. #670064

KEY PLAN

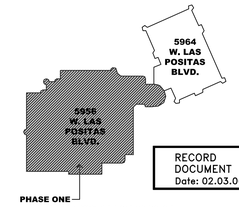

RECORD DOCUMENT
Date: 02.03.06

THE WITHIN DESIGN IS THE SOLE AND EXCLUSIVE PROPERTY OF CANSINO ELECTRIC INC. AND IS NOT TO BE USED, COPIED, OR REPRODUCED, IN WHOLE OR IN PART BY ANY OTHER PERSON, EXHIBITION HEREOF IS SOLELY FOR THE PURPOSE OF EFFECTING A BID ON THE WORK DESCRIBED HEREIN, OR INSTALLATION TO CUSTOMERS OR PROSPECTIVE CUSTOMERS OF CANSINO ELECTRIC, INC.

Revision	Date	Description	By
1	11.07.05	ISSUED FOR PERMIT	CEI
2	02.03.06	RECORD DOCUMENT	CEI

LICENSED ELECTRICAL CONTRACTOR CANSINO ELECTRIC, INC. LICENSE NO. 670064 STATE OF CALIFORNIA

Project No. : 05-094
Scale : NONE
Date : 11.07.05
Drawn By : BCE
Checked By : CEI
Sheet Title :

SINGLE LINE DIAGRAM

SHEET NUMBER

E-0.3

CAD FILE: N:\QUD_PROJECTS\2005\CEI\SIMPSON\05-094\DWGS\E-0.3.dwg DATE PLOTTED: Friday, Nov 03, 2006 - Michael Ash