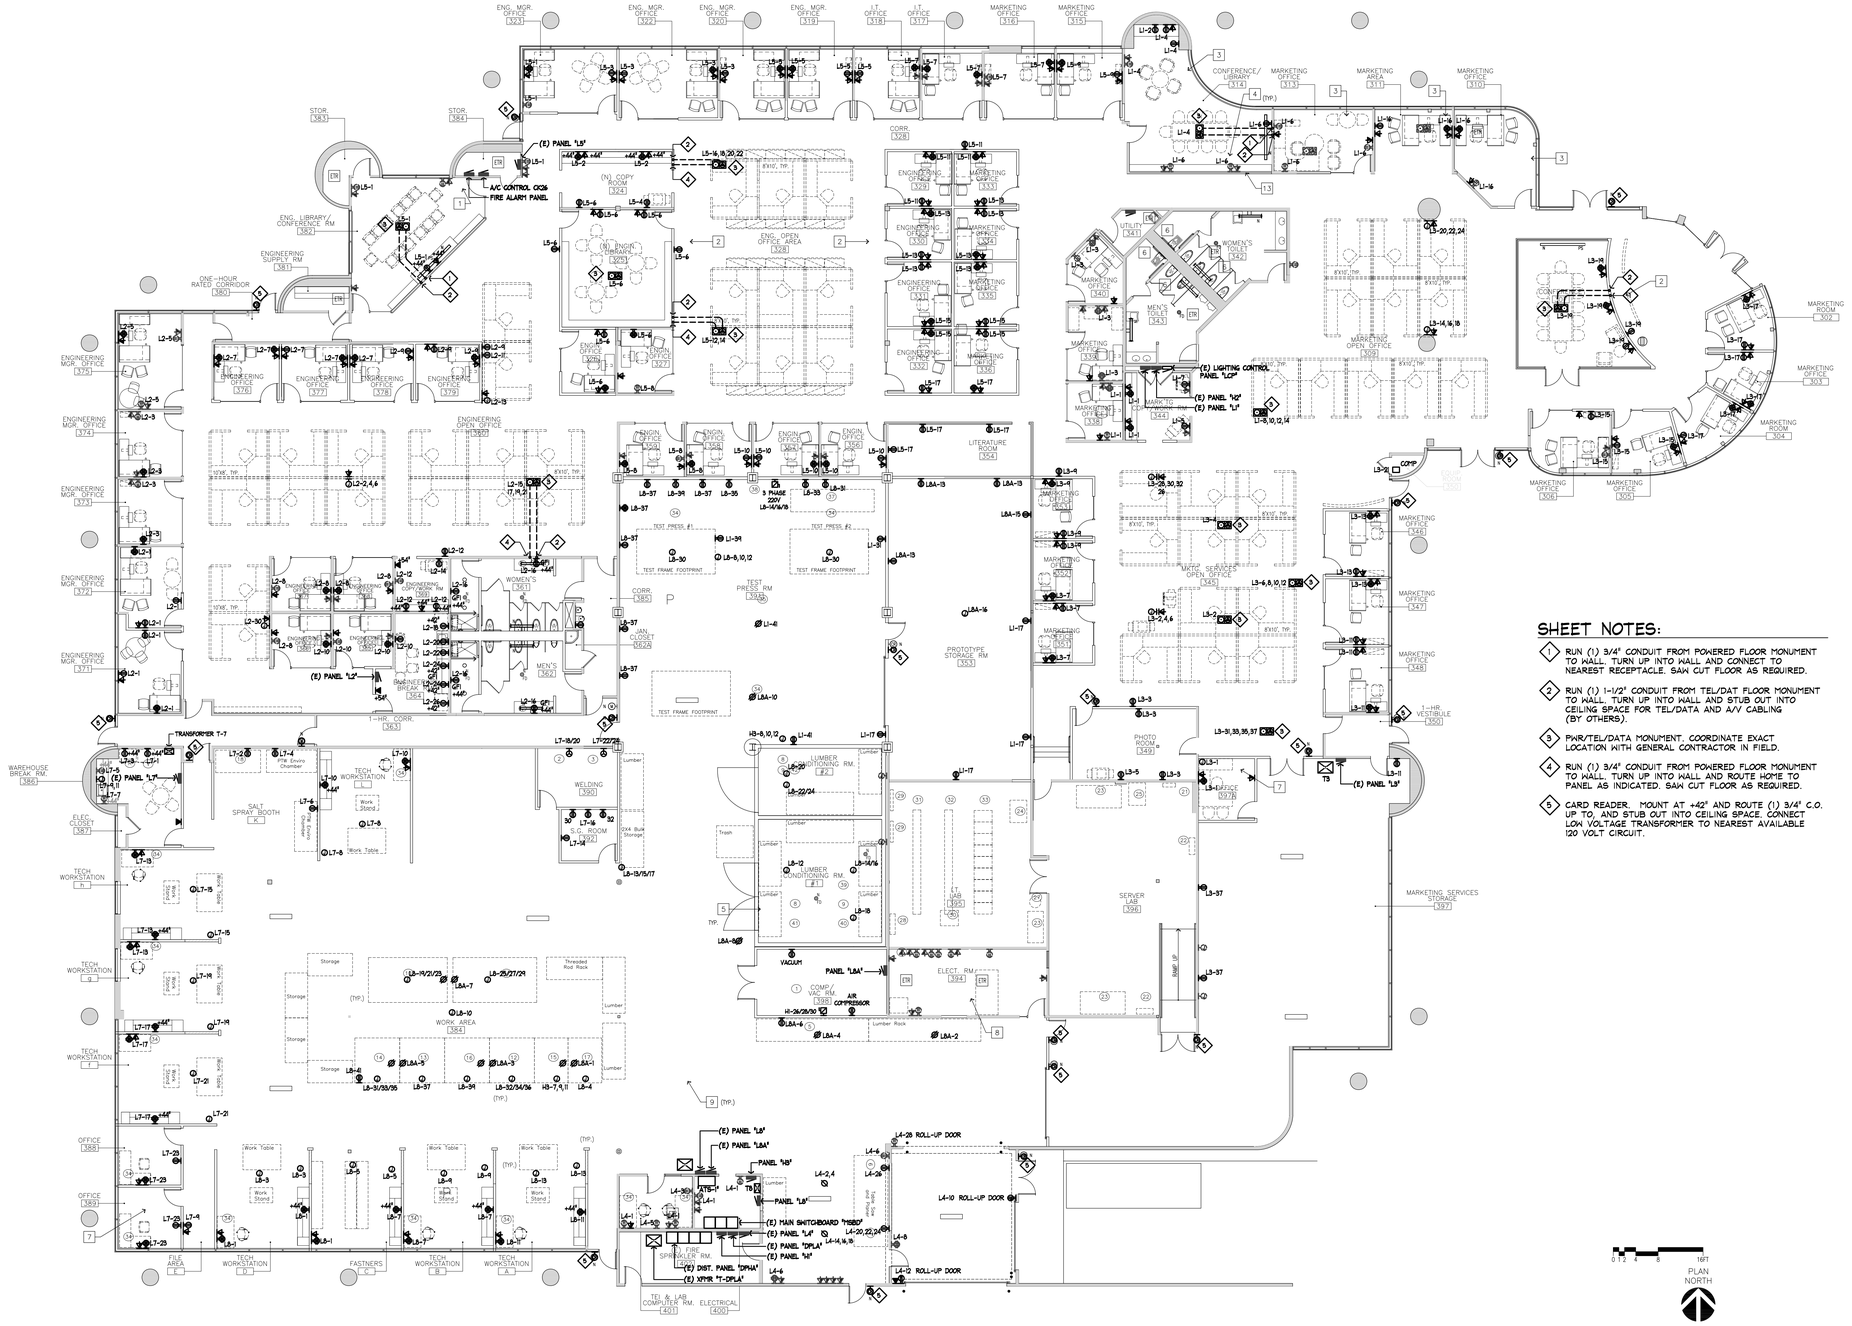

SHEET NOTES:

1. RUN (1) 3/4" CONDUIT FROM POWERED FLOOR MONUMENT TO WALL. TURN UP INTO WALL AND CONNECT TO NEAREST RECEPTACLE. SAW CUT FLOOR AS REQUIRED.
2. RUN (1) 1-1/2" CONDUIT FROM TEL/DAT FLOOR MONUMENT TO WALL. TURN UP INTO WALL AND STUB OUT INTO CEILING SPACE FOR TEL/DATA AND A/V CABLING (BY OTHERS).
3. PWR/TEL/DATA MONUMENT. COORDINATE EXACT LOCATION WITH GENERAL CONTRACTOR IN FIELD.
4. RUN (1) 3/4" CONDUIT FROM POWERED FLOOR MONUMENT TO WALL. TURN UP INTO WALL AND ROUTE HOME TO PANEL AS INDICATED. SAW CUT FLOOR AS REQUIRED.
5. CARD READER. MOUNT AT +42" AND ROUTE (1) 3/4" C.O. UP TO, AND STUB OUT INTO CEILING SPACE. CONNECT LOW VOLTAGE TRANSFORMER TO NEAREST AVAILABLE 120 VOLT CIRCUIT.

0 1 2 4 8 16FT

PLAN NORTH

1 POWER PLAN
- 3/32"=1'-0"

SIMPSON STRONG TIE (PHASE ONE)

5956 & 5964 W. LAS POSITAS BLVD
PLEASANTON, CA.

ID/Architecture

7020 Koll Center Parkway, Suite 105
Pleasanton, California 94566
Tel. 925.484.5245
Fax 925.484.5206

CANSINO ELECTRIC INC. DESIGN / BUILD
1063-B SERPENTINE LN.
PLEASANTON, CA 94566
(925) 485-5959 Fax (925) 485-5955
Lic. #670064

KEY PLAN

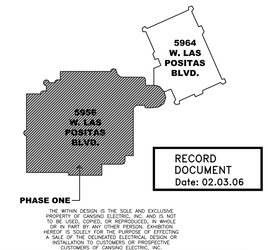

RECORD DOCUMENT
Date: 02.03.06

THE WITHIN DESIGN IS THE SOLE AND EXCLUSIVE PROPERTY OF CANSINO ELECTRIC INC. AND IS NOT TO BE USED, COPIED, OR REPRODUCED, IN WHOLE OR IN PART BY ANY OTHER PERSON, EXHIBITION HEREOF IS SOLELY FOR THE PURPOSE OF EFFECTING A SALE OF THE DELINEATED ELECTRICAL DESIGN OR INSTALLATION TO CUSTOMERS OR PROSPECTIVE CUSTOMERS OF CANSINO ELECTRIC, INC.

Revision	Date	Description	By
1	11.07.05	ISSUED FOR PERMIT	CEI
2	02.03.06	RECORD DOCUMENT	CEI

LICENSED ELECTRICAL CONTRACTOR CANSINO ELECTRIC, INC. LICENSE NO. 670064 STATE OF CALIFORNIA

Project No. :	Scale :
05-094	3/32"=1'-0"
Date :	Drawn By : / Checked By :
11.07.05	BCE / CEI

Sheet Title :

POWER PLAN

SHEET NUMBER

E-2.1

CAD FILE: N:\CAD_PROJECTS\2005\CEI\SIMPSON\05-094\DWGS\E-2-1.dwg DATE PLOTTED: Friday, Nov 03, 2006 - Michael Ash